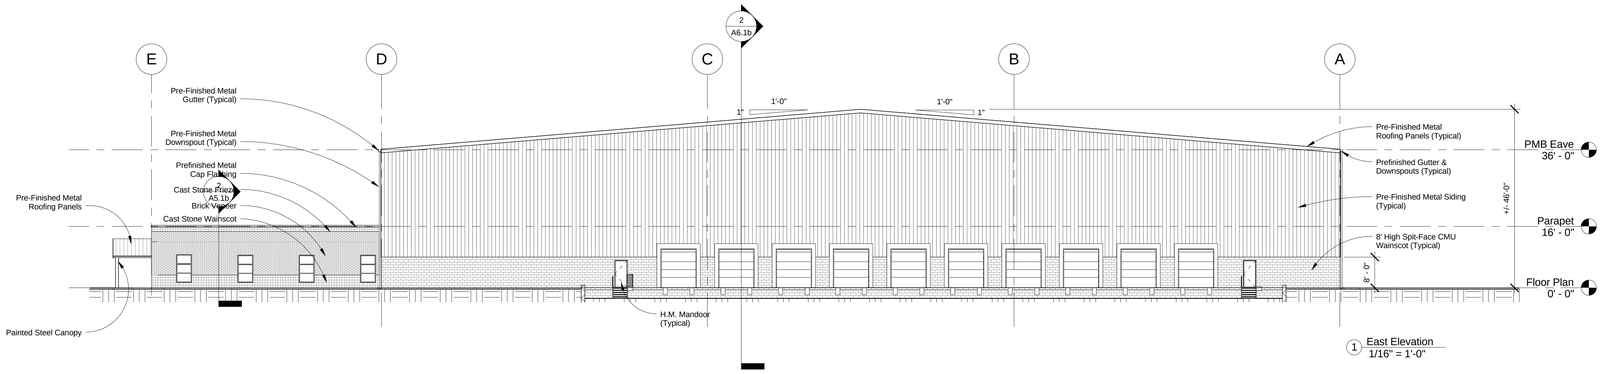

1 East Elevation
1/16" = 1'-0"

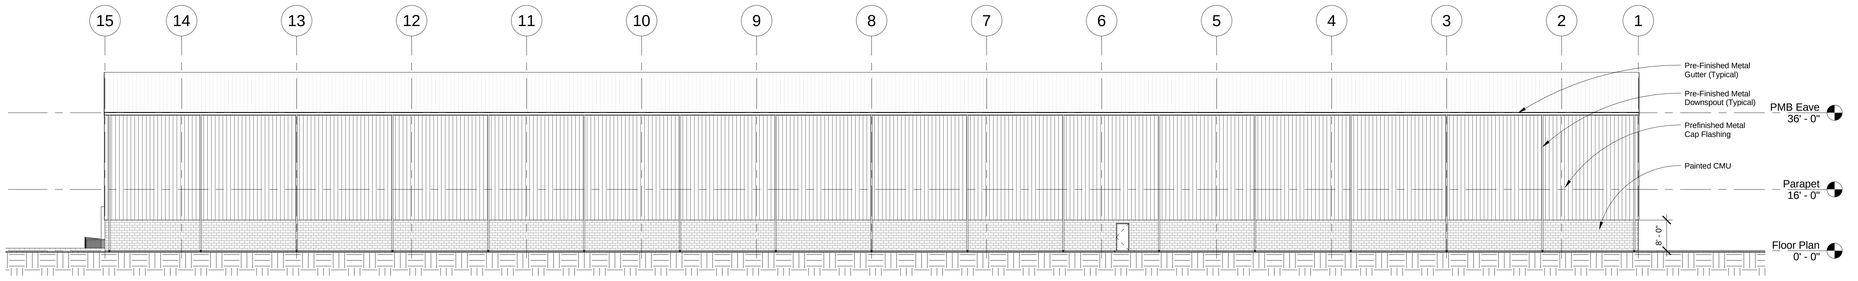

2 North Elevation
1/16" = 1'-0"

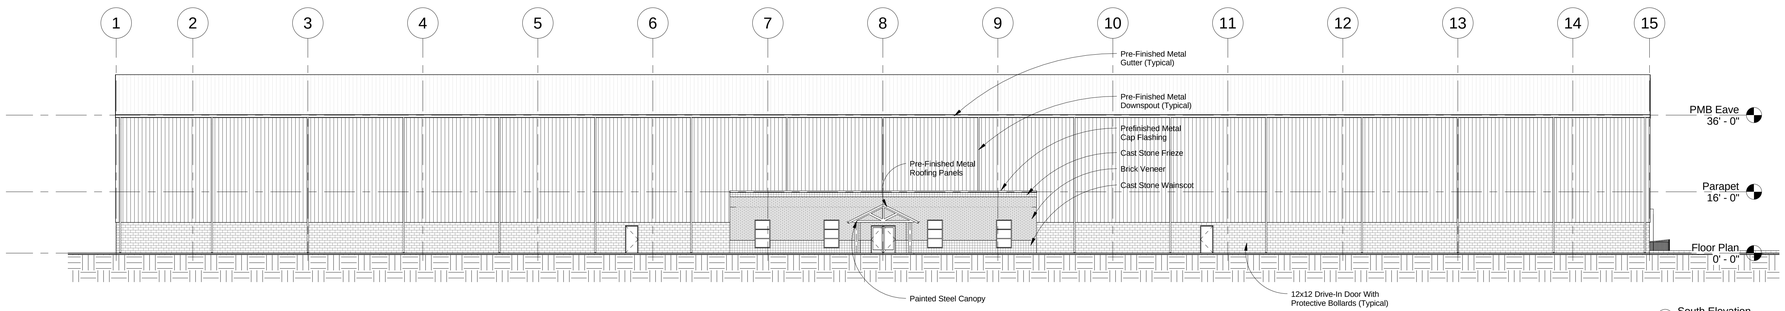

3 South Elevation
1/16" = 1'-0"

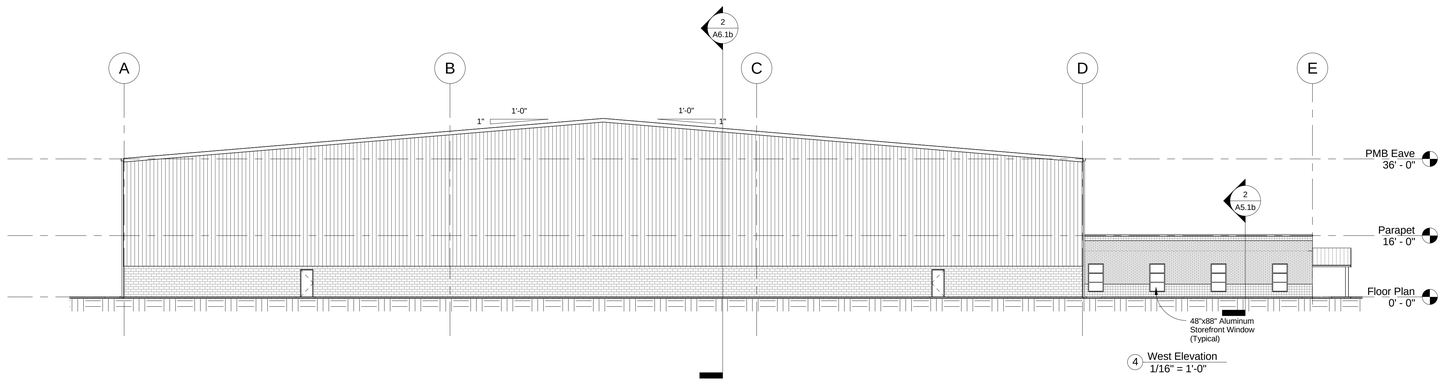

4 West Elevation
1/16" = 1'-0"

TLM ASSOCIATES
Architects + Engineers

REVISIONS

NO.	DATE	BY	DESCRIPTION

CONSULTANT

TLM ASSOCIATES, INC.
ARCHITECTS + ENGINEERS
117 East LaFayette Street, Jackson, Tennessee
731.988.9840 (phone) - 731.988.9959 (fax)
www.tlmae.com

Exterior Elevations - 100,000 S.F. Option

Milan Commercial Complex - Garball Site

Dynamic Building Plan
for
American Ordinance, LLC
Milan, Tennessee

07.05.2016

J-5738

A4.1b